


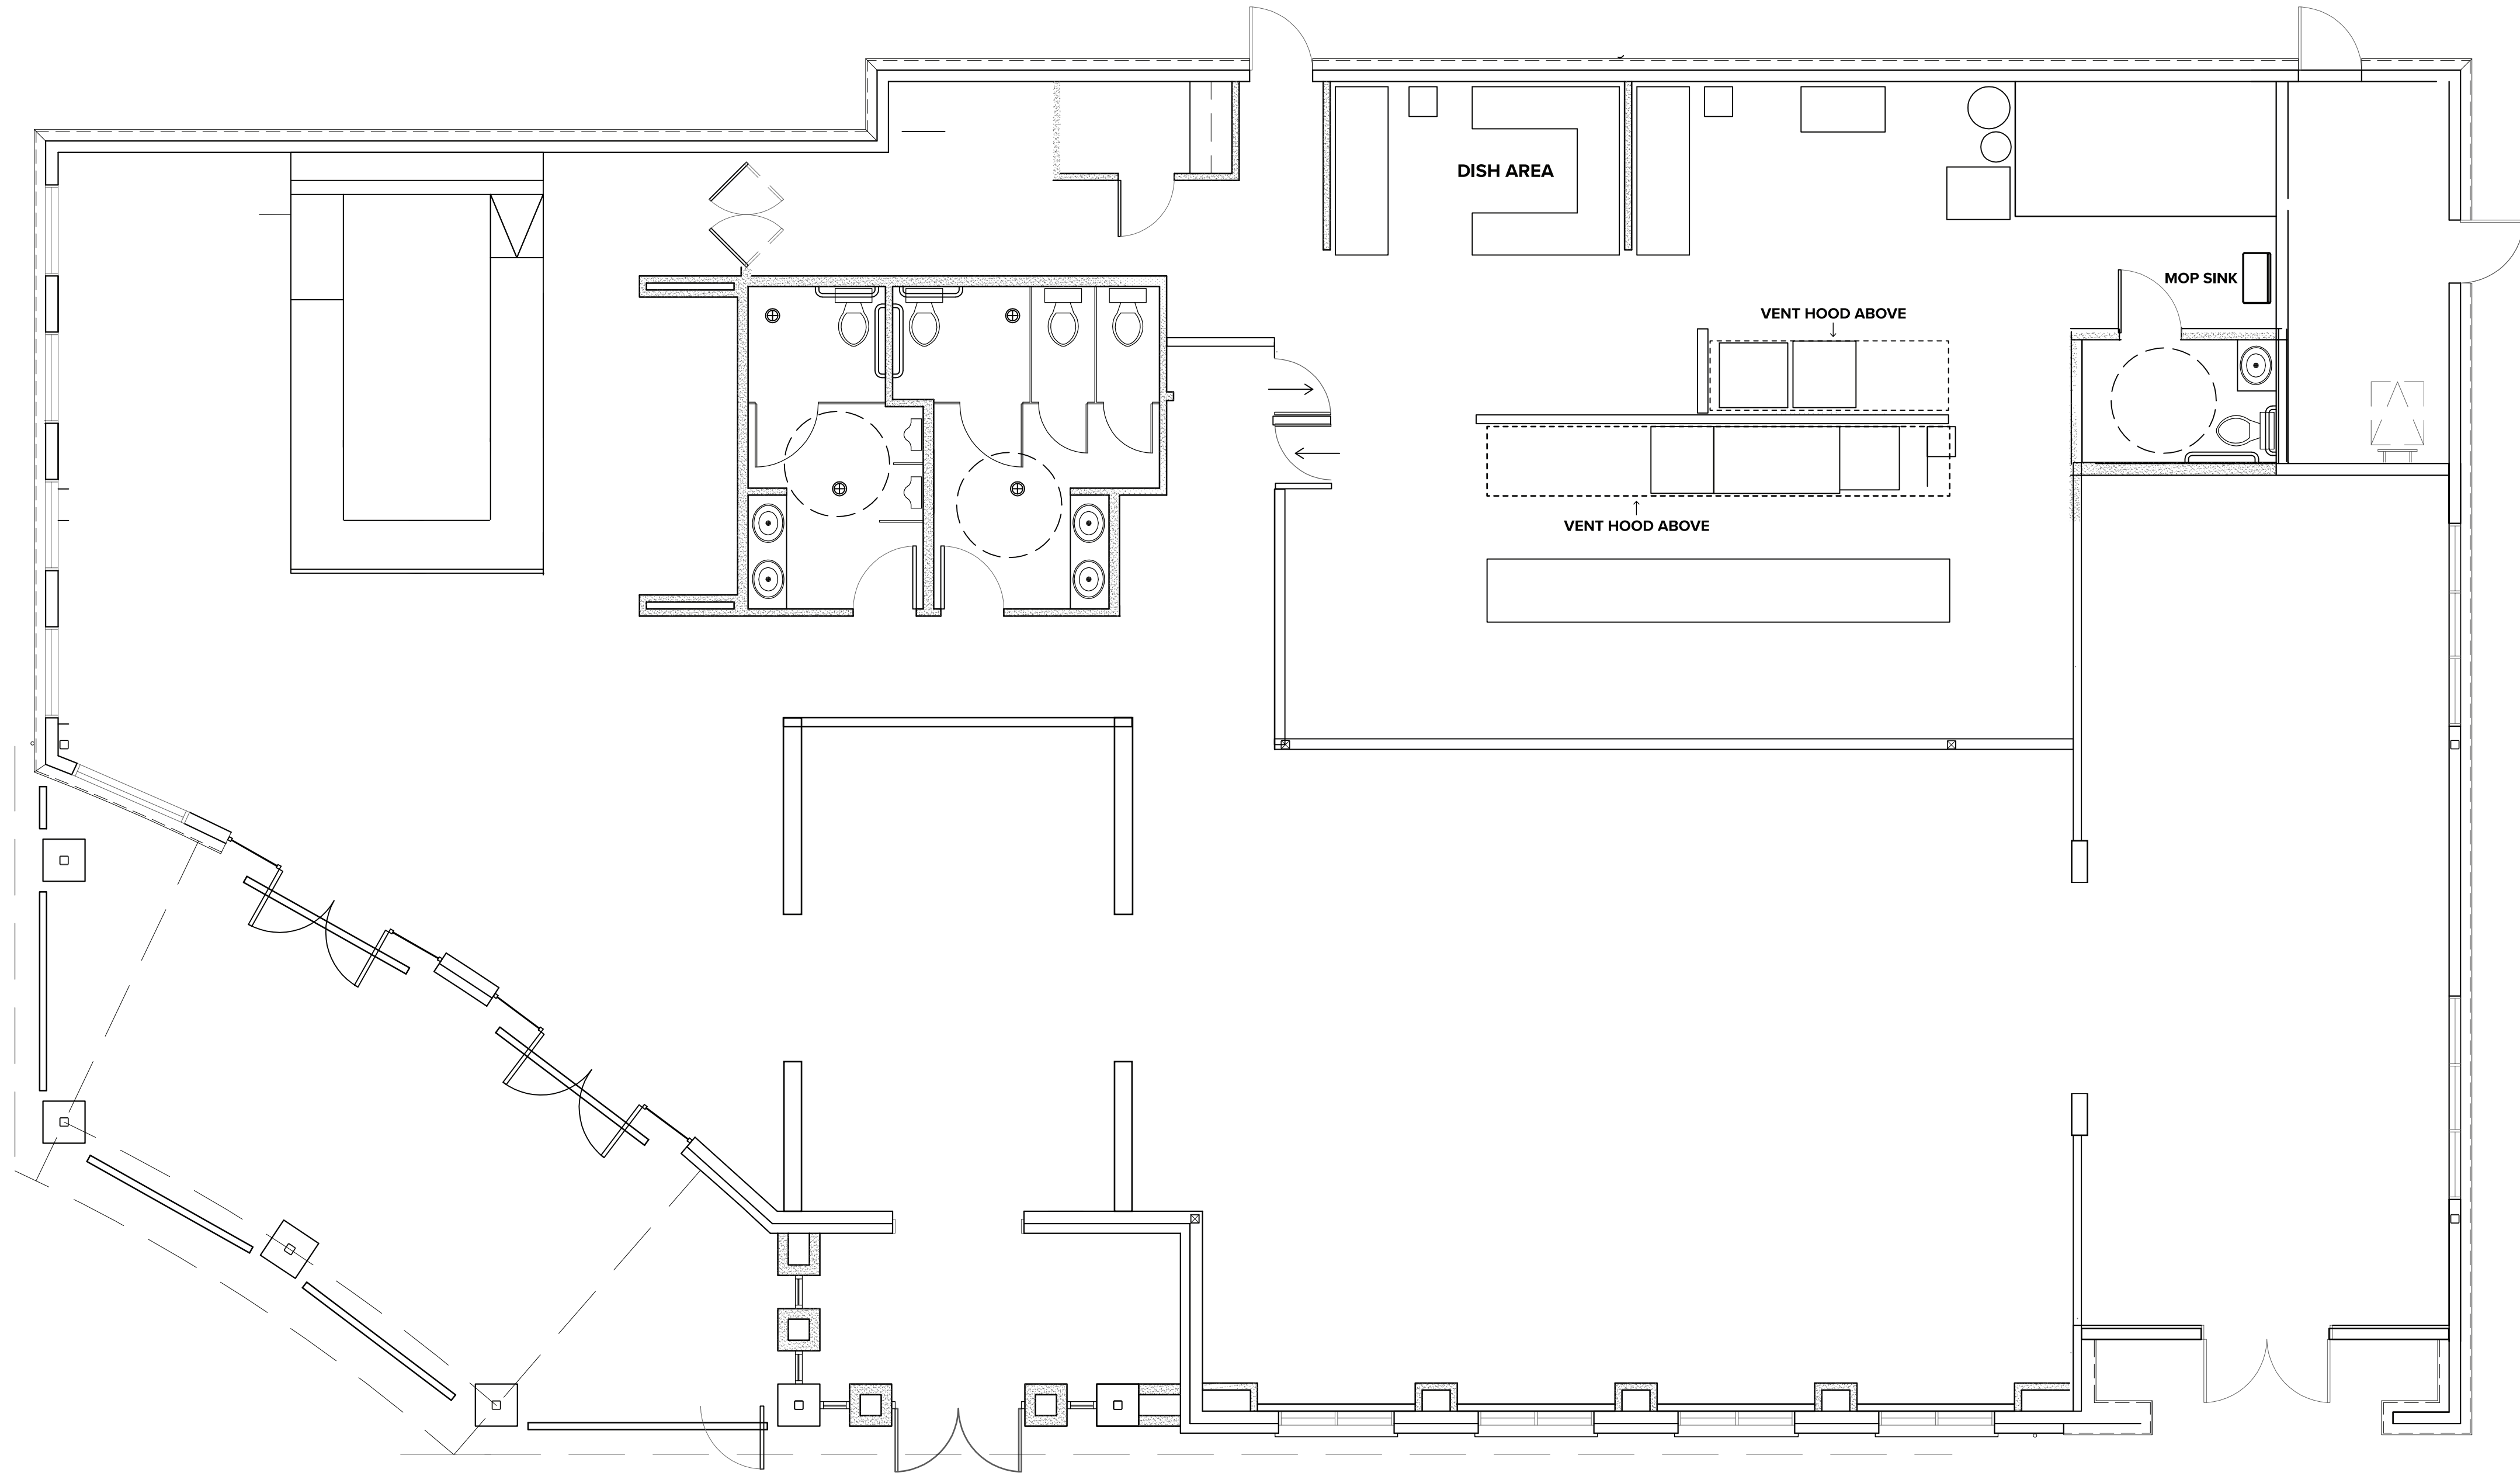

EXISTING FLOOR PLAN

ELLEN'S RESTAURANT
STONEBRIAR COMMONS
1339 LEGACY DR
FRISCO, TX 75034
www.gritsrule.com

MARKET STREET HOSPITALITY, INC.
JOE GROVES, DESIGNER
120 BUSINESS PARKWAY
RICHARDSON, TX 75081
817-991-4852

SCALE:
3/16" = 1'-0"

ISSUE DATE:
July 22, 2020

A1